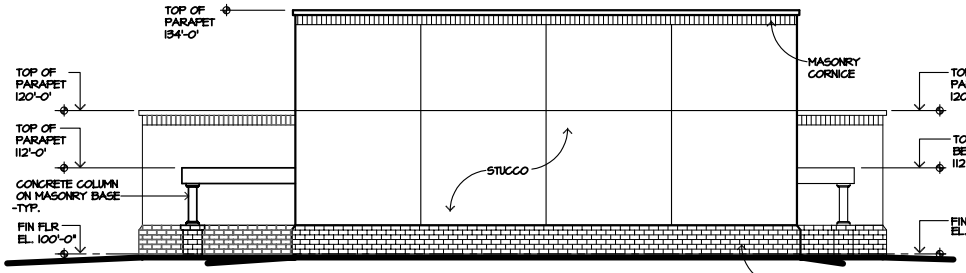

EAST ELEVATION
1/8" = 1' - 0"

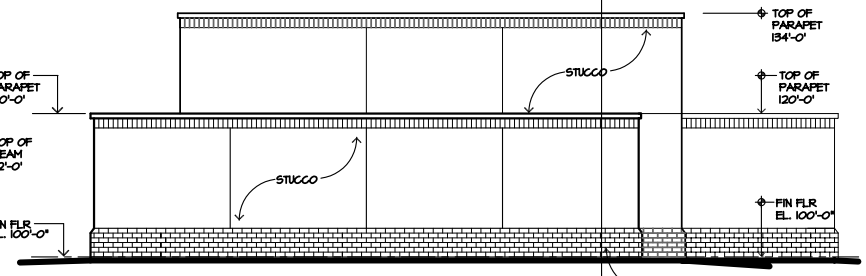

WEST ELEVATION
1/8" = 1' - 0"

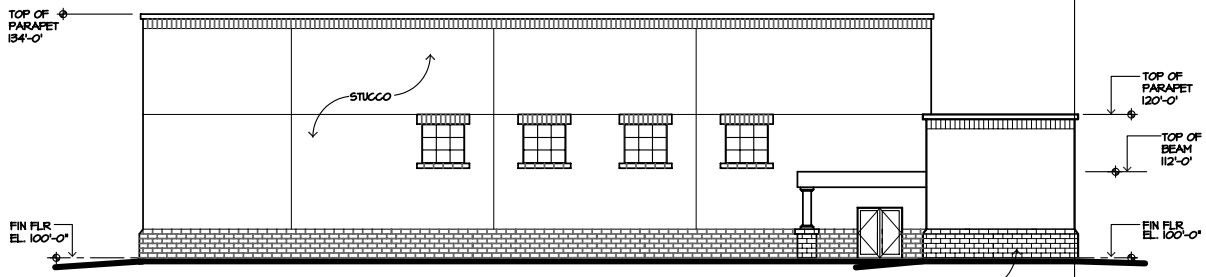

NORTH ELEVATION
1/8" = 1' - 0"

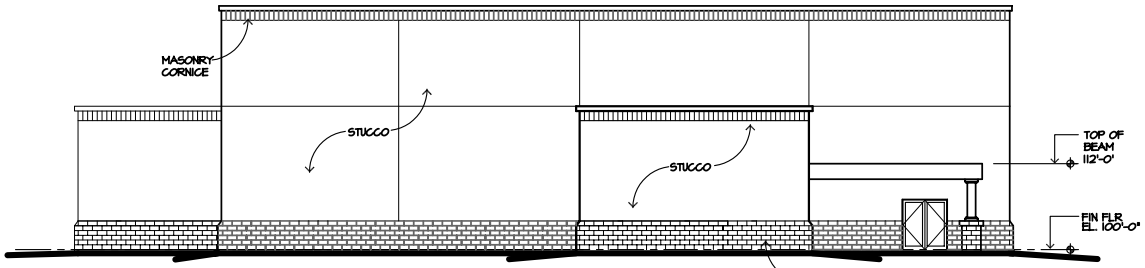

SOUTH ELEVATION
1/8" = 1' - 0"

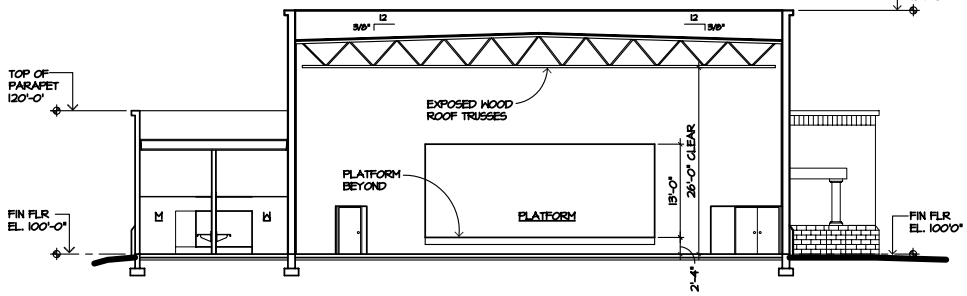

1 BUILDING SECTION
1/8" = 1' - 0"

Santa Cruz Valley
UNITED METHODIST CHURCH

EXTERIOR ELEVATIONS & BUILDING SECTION

ACORN ASSOCIATES ARCHITECTURE, LTD.
4400 E. BROADWAY, SUITE 505, TUCSON, AZ 85711
520-881-0731 Fax 520-881-0985 www.acornarchitecture.com

REGISTERED ARCHITECT
CERTIFICATE NO. 11
KEITH BAIN
DATE SIGNED
ARIZONA, U.S.A.

JOB NO. 0600BA
ISSUE DATE 14 MAY 2007
REVISIONS

DRAWN BY RR
CHECKED BY KBA

SHEET NO. A2