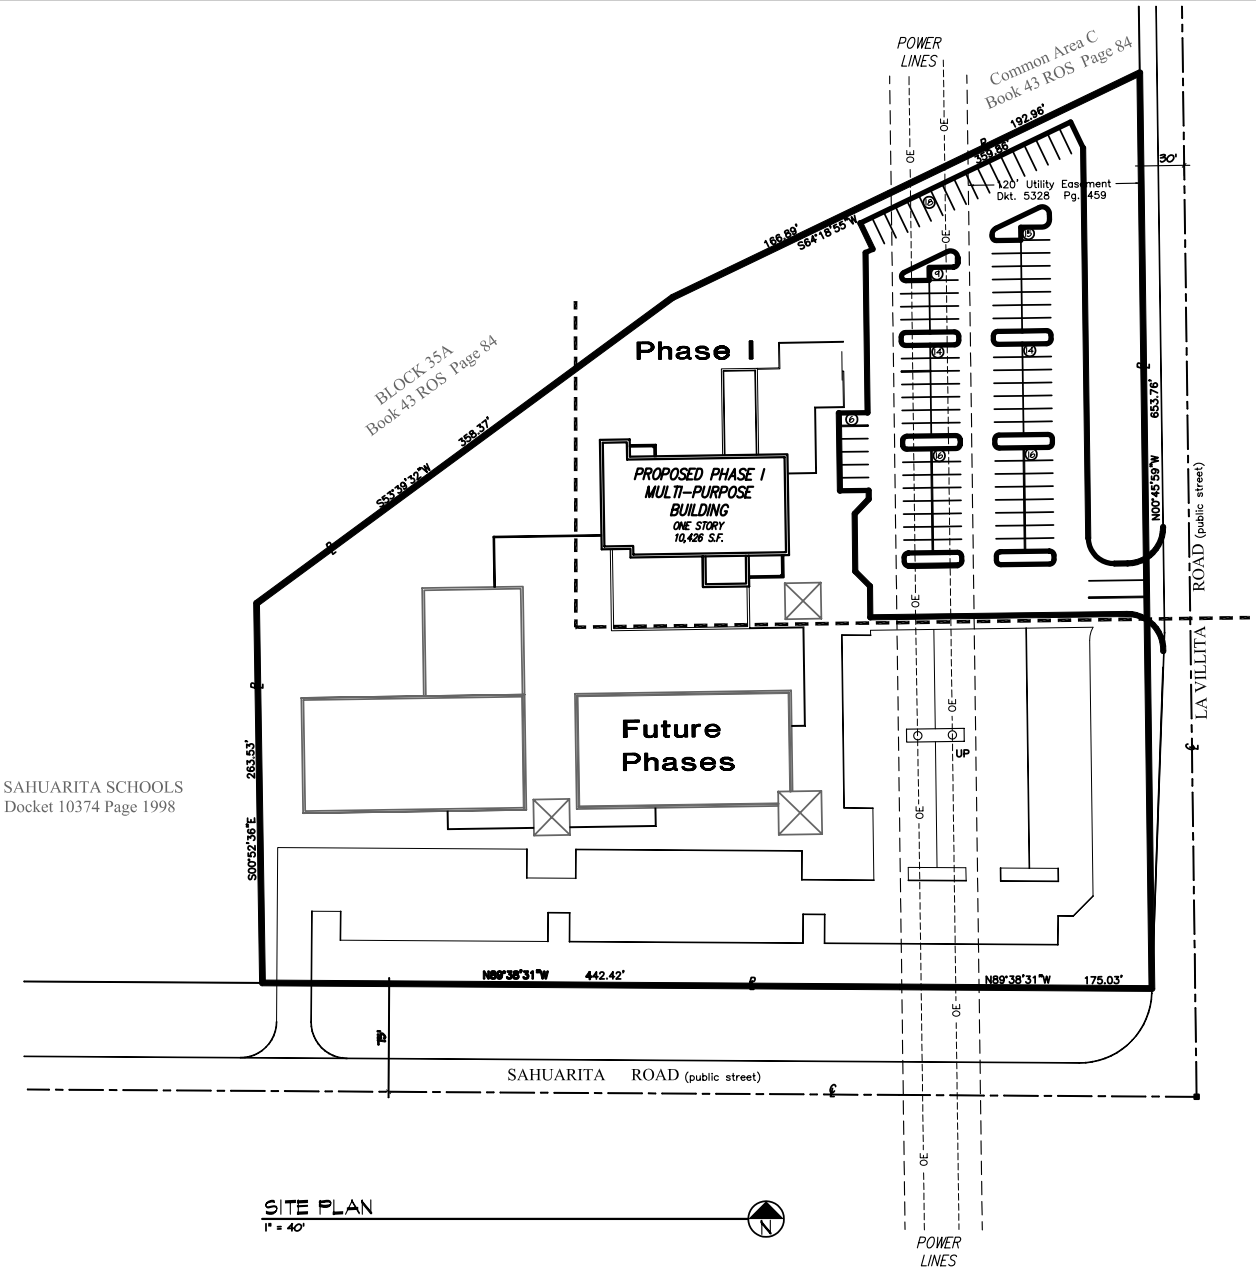

SITE PLAN
1" = 40'

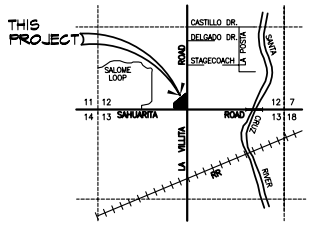

LOCATION MAP
SEC. 12, T.17 S., R.13
E. G. & S.R.B. & M.,
TOWN OF SAHUARITA
PIMA COUNTY, ARIZONA
SCALE 3"=1 MILE

Legend

- PHASE I BUILDING
- FUTURE DEVELOPMENT
- PROPERTY LINE
- EASEMENT LINE
- OE — EXISTING OVERHEAD ELECTRICAL
- UP — EXISTING UTILITY POLE

Development Data

GROSS SITE AREA	284,651 SF
PHASE I SITE AREA	112,500 SF
PHASE I BUILDING AREA	10,426 SF
PHASE I PARKING	
1 SP PER 50 SF SEATING	
1 SP PER 4 EMPLOYEES	
TOTAL PARKING REQUIRED	102
TOTAL PARKING PROVIDED	108

Santa Cruz Valley
UNITED METHODIST CHURCH

SITE PLAN

ACORN ASSOCIATES
ARCHITECTURE, LTD.
4400 E. BROADWAY, SUITE 505, TUCSON, AZ 85711
520-881-0731 Fax 520-881-0985 www.acornarchitecture.com

REGISTERED ARCHITECT
CERTIFICATE NO. 11
ARIZONA, U.S.A.

JOB NO. 06008A
ISSUE DATE 14 MAY 2007
REVISIONS

DRAWN BY RR
CHECKED BY KBA

SHEET NO. C1